# REGIONAL ROAD No. 52 (BRIDGE STREET WEST)
## SIDEWALK CONSTRUCTION

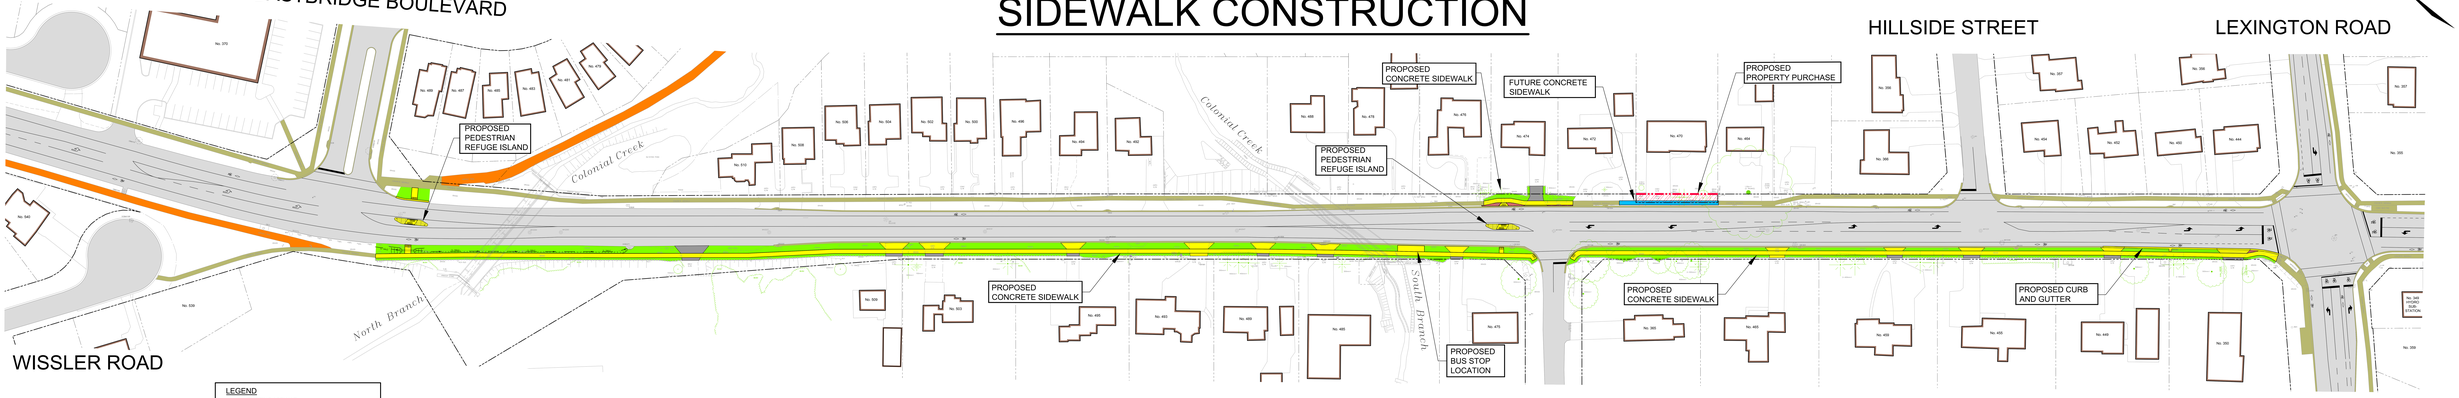


Region of Waterloo

REGIONAL ROAD No. 69
(BRIDGE STREET WEST)
LEXINGTON ROAD TO
EASTBRIDGE BOULEVARD

| | |
|---|---|
| PLE No. | 8753 |
| DRAWN BY | B. Baxter |
| DATE | April 2015 |
| SCALE | 1:250 |
| FILE | I:\CCCAD\Data-6500\Ut8753\sheetgen8753-b.dwg |