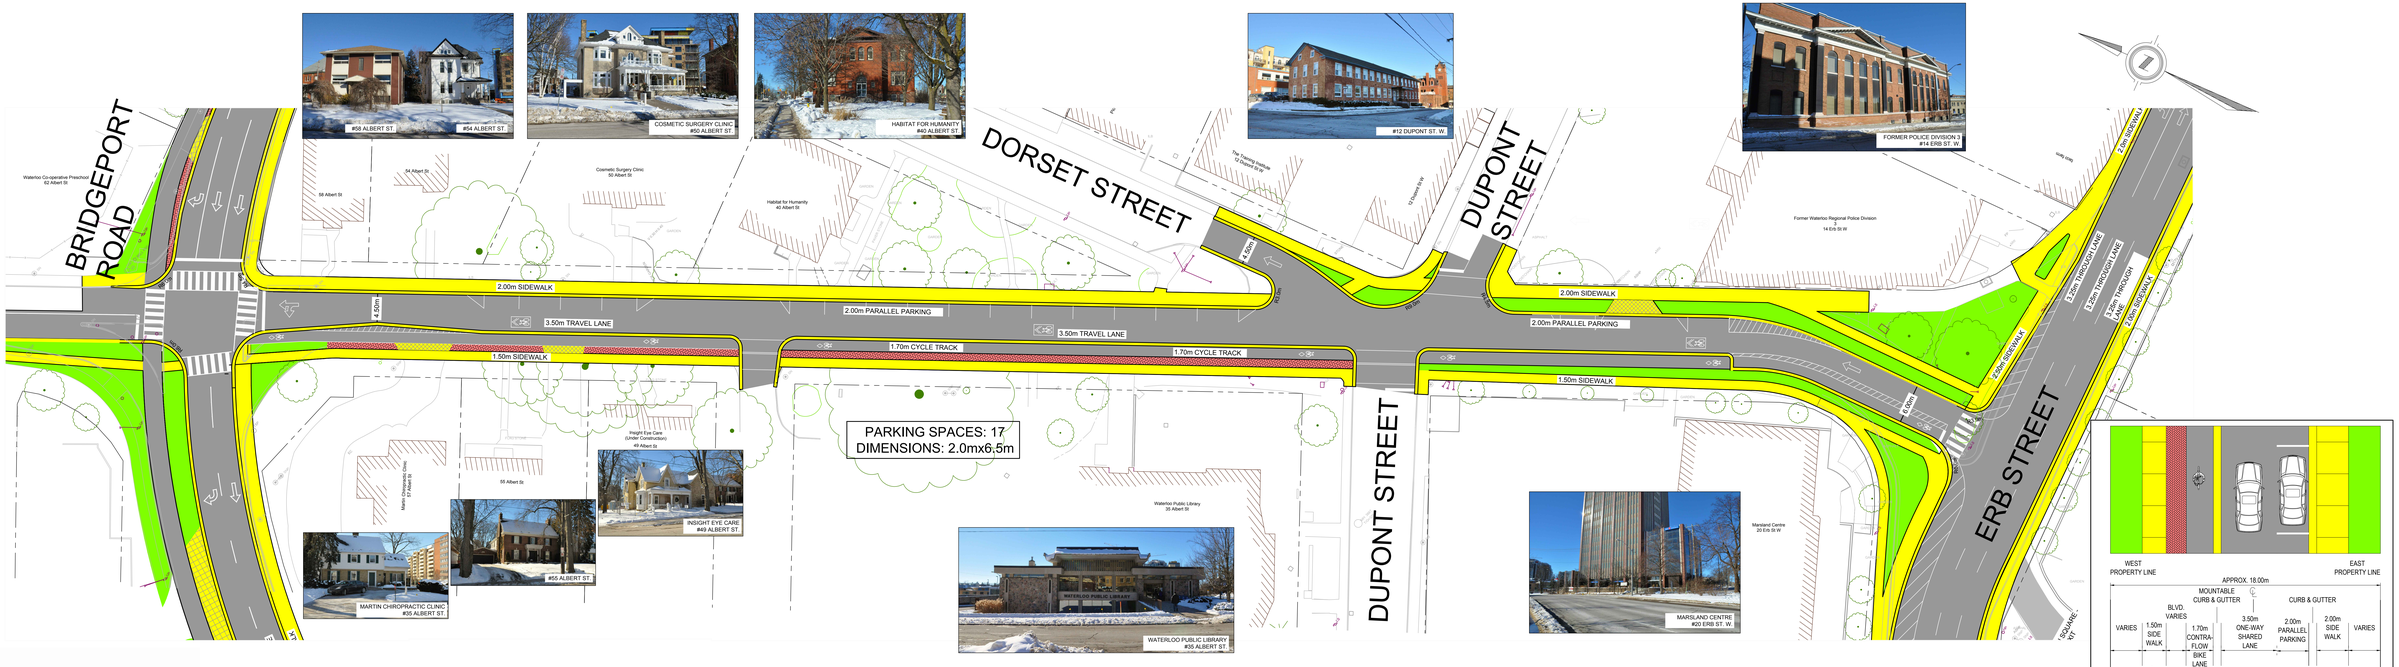

Region of Waterloo

LEGEND

- ASPHALT ROAD
- PROPOSED SIDEWALK OR CURB AND GUTTER
- PROPOSED CONCRETE DRIVEWAY RAMP
- PROPOSED COLOURED CONCRETE
- PROPOSED GRASS BOULEVARD

ALBERT STREET

(BRIDGEPORT ROAD TO ERB STREET)

PREFERRED DESIGN CONCEPT

SCALE: 1:250 APR. 04, 2016

To request an alternate format of this document please call 519-575-4400 or TTY 519-575-4608

WALTERFEDY