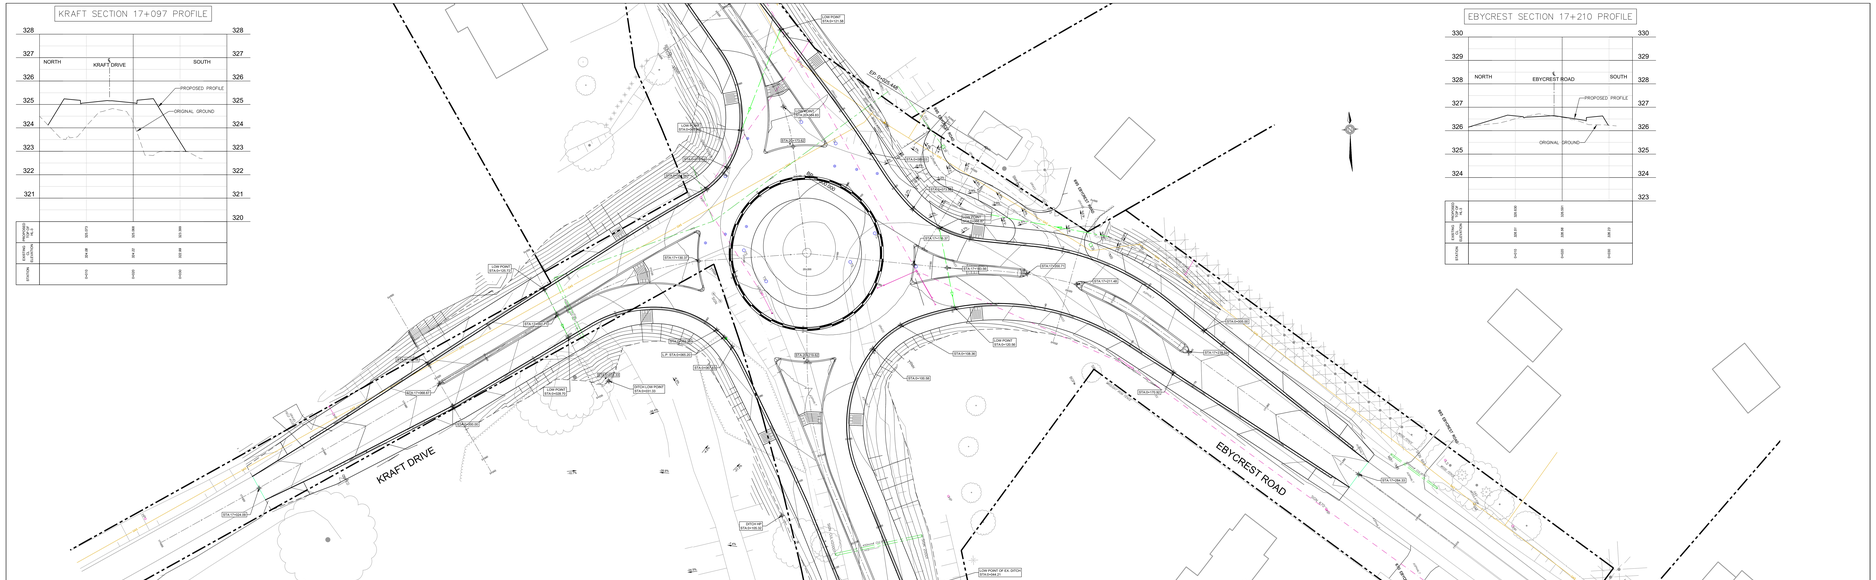

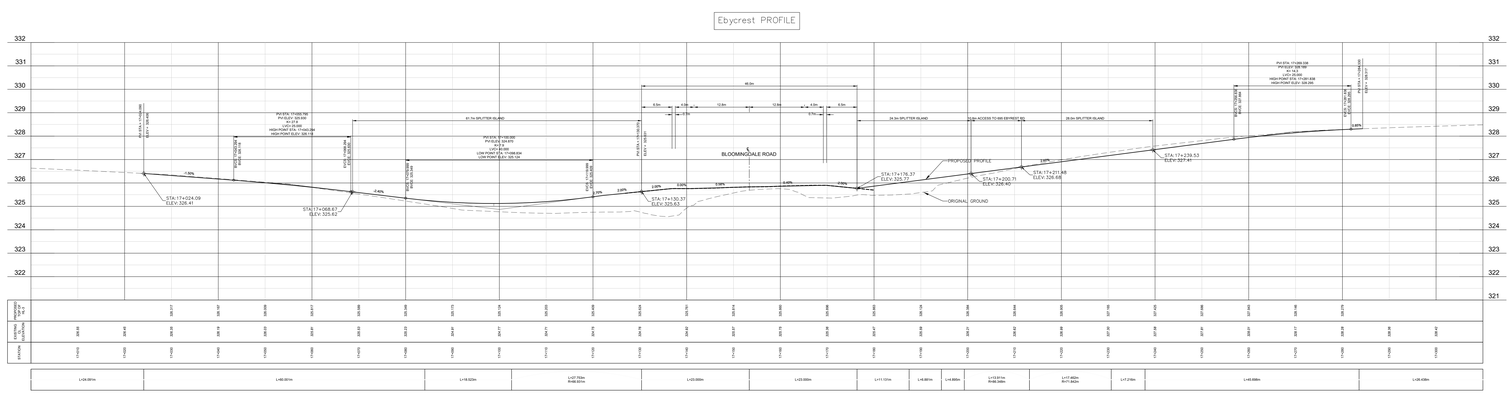

Region of Waterloo

REGIONAL ROAD 17 (SAWMILL ROAD / EBYCREST ROAD) AND REGIONAL ROAD 20 (BLOOMINGDALE ROAD)

FILE No. 7553
DRAWN BY Kaitlyn Sin Marie
DATE February 10, 2022
SCALE 1:250 / 1:50
FILE 1:\DCA\Dbdata-7500\cd\755304 - Corridor\7553_Corridor.dwg

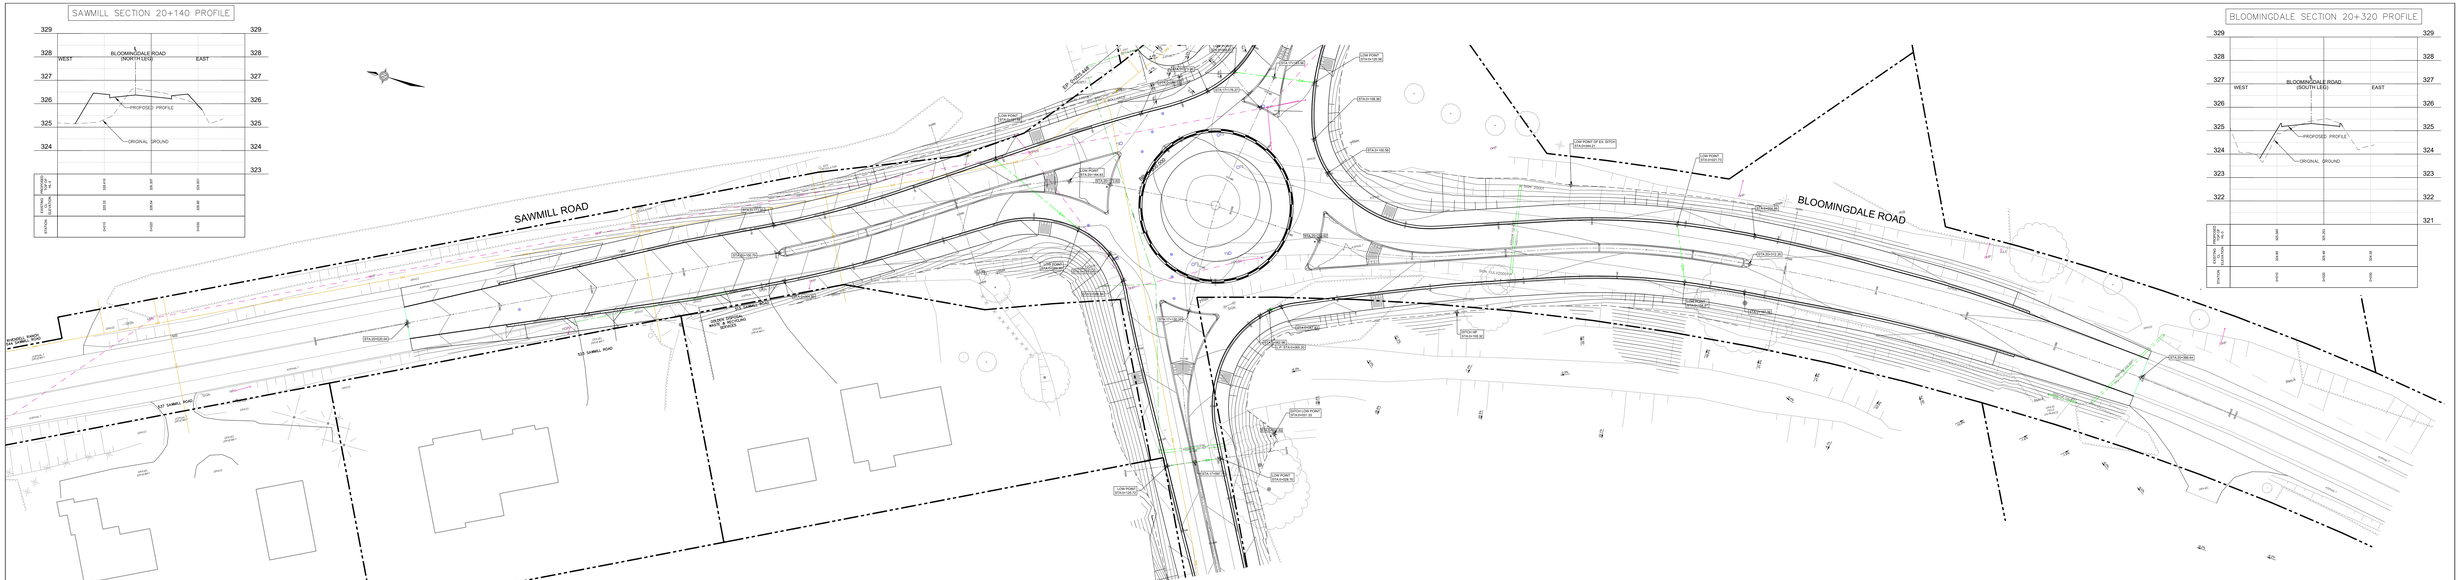
SAWMILL SECTION 20+140 PROFILE
BLOOMINGDALE ROAD (NORTH LEG)
WEST
EAST
PROPOSED PROFILE
ORIGINAL GROUND
BLOOMINGDALE SECTION 20+320 PROFILE
BLOOMINGDALE ROAD (SOUTH LEG)
SAWMILL ROAD
BLOOMINGDALE ROAD
EBYCREST ROAD
